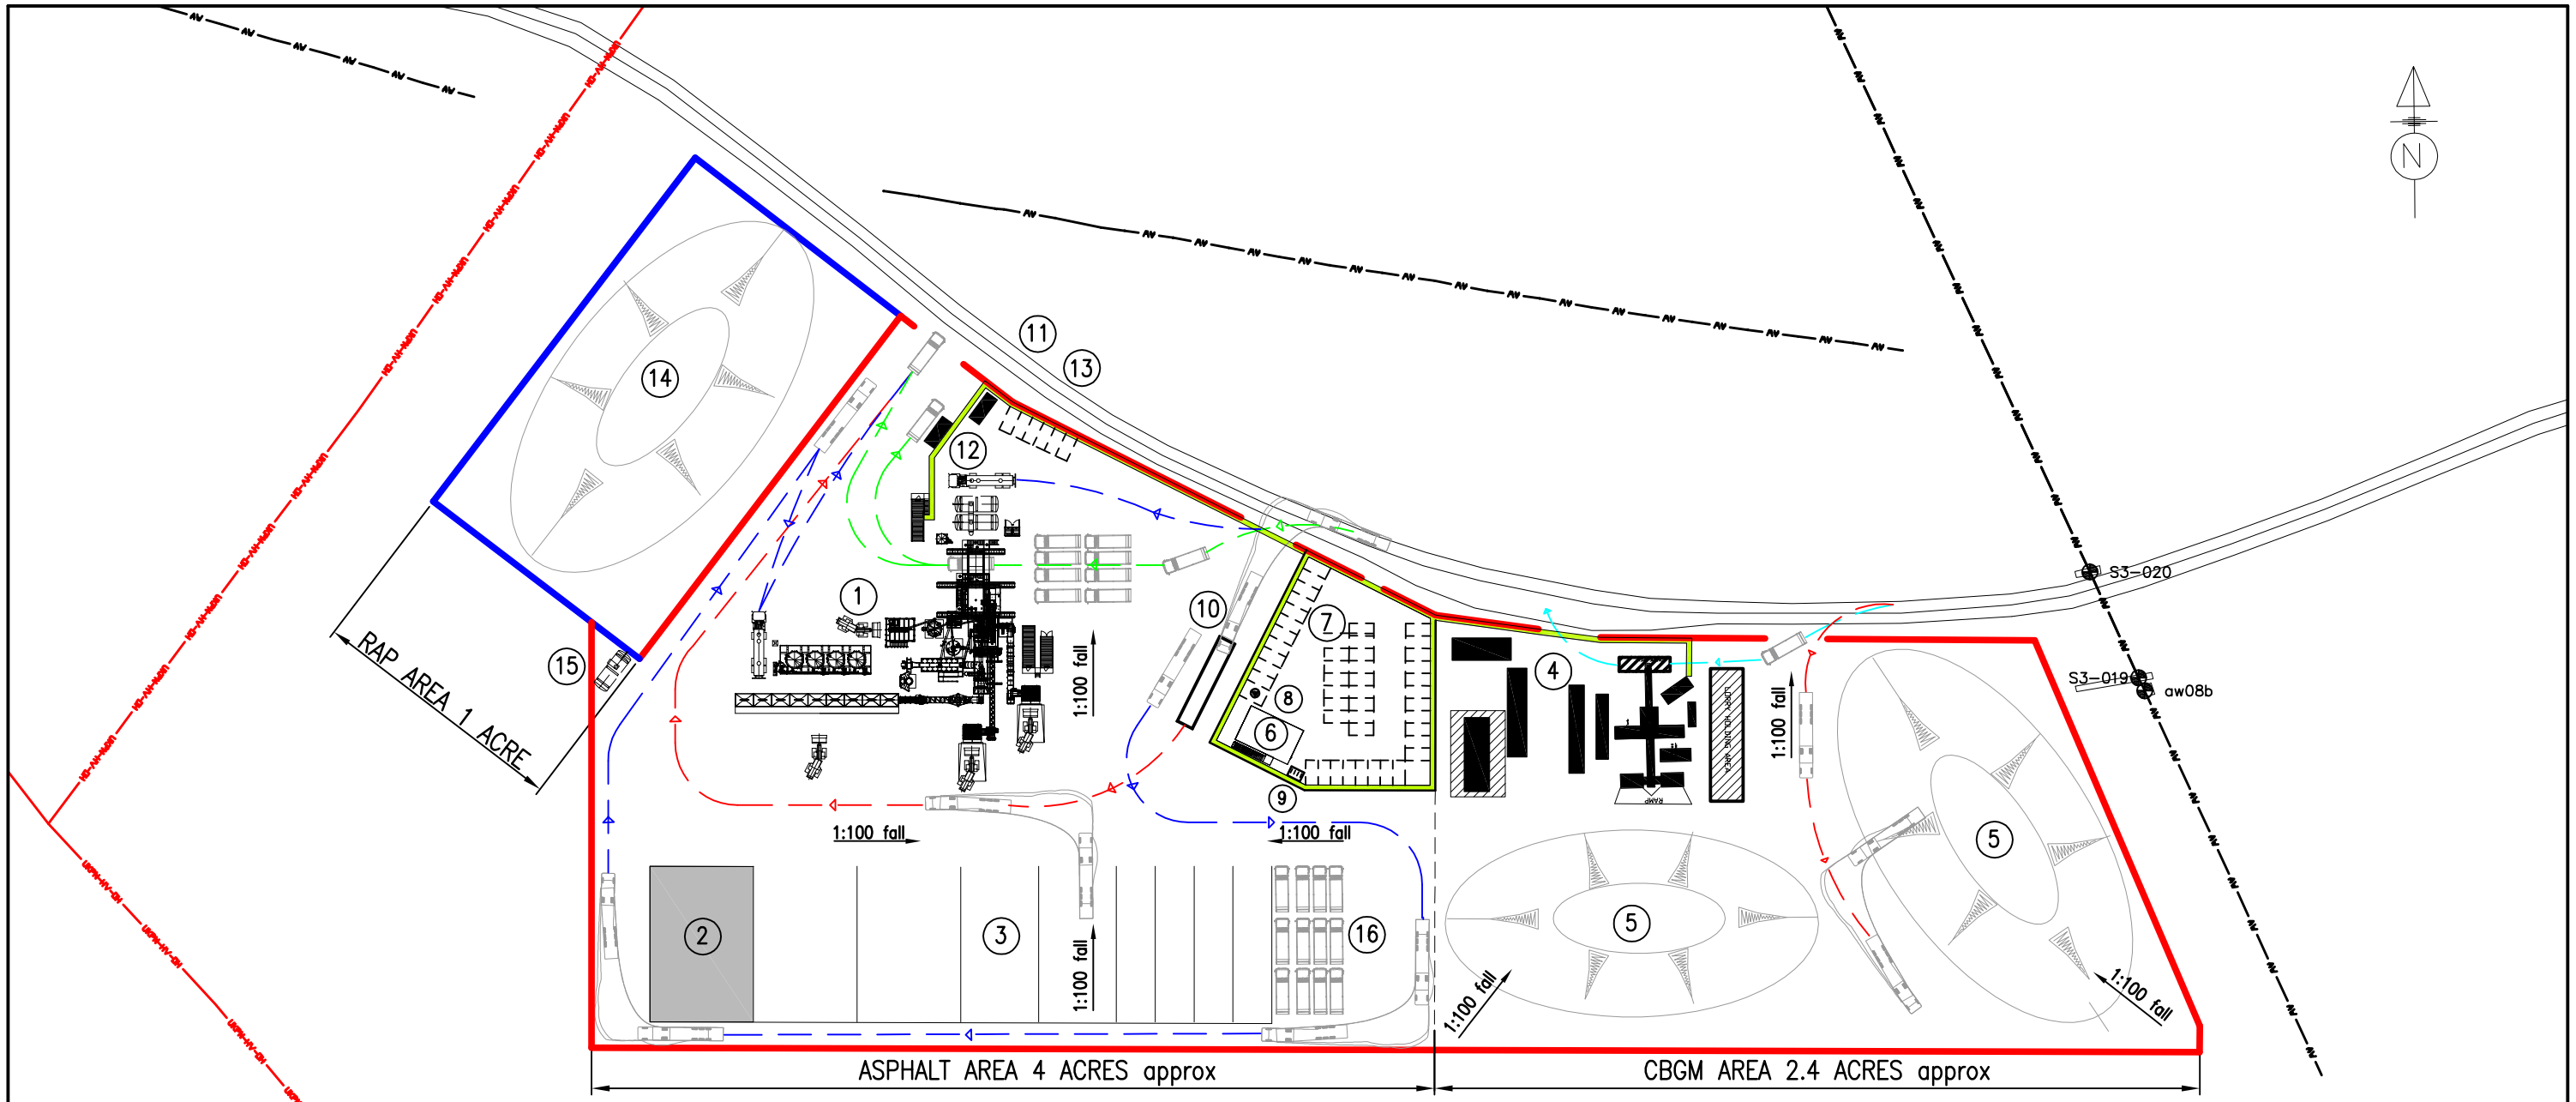

PLAN ON PROPOSED SITES

LEGEND

1. Asphalt plant
2. Covered dust bay (3,000 Te approx)
3. Open storage bays (14,500 Te approx)
4. CBGM plant
5. CBGM feedstock stockpiles (40–50,000 Te approx)
6. 2 storey modular office
7. Car parking (45 spaces)
8. Blue badge parking space
9. 8 cycle covered stand
10. Weighbridge
11. Welfare facility
12. Laboratory
13. Car parking (6 spaces)
14. RAP processing/waste area
15. LPG tank
16. Lorry parking area

CBGM COLLECTIONS
ASPHALT COLLECTIONS
AGGREGATE DELIVERIES
TANKER DELIVERIES/COLLECTION
PEDESTRIAN ROUTES

Rev	Description	Date
B	Layout finalised	Jan 18
A	Issued as preliminary for discussion	Jan 18

AGGREGATE INDUSTRIES

PROJECT:
A14
PROPOSED ASPHALT AND CBGM PLANTS

TITLE:
GENERAL ARRANGEMENT

Martin O'Brien and Associates
Consulting Engineers
martinobrien@btconnect.com
TEL 0161 834 6004

Scale:	1:1250 @ A3		Date:	Jan 18
Drawn:	CAD		DRG. No.	2733/02
File:	AI A14	273302		
Checked:			REV.	B